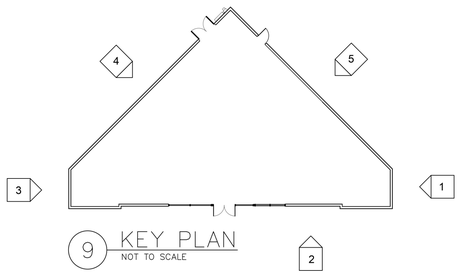

9 KEY PLAN
NOT TO SCALE

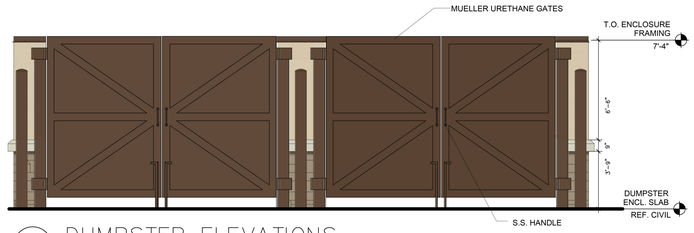

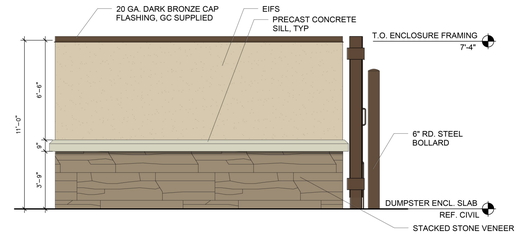

8 DUMPSTER ELEVATIONS
3/8" = 1'-0"

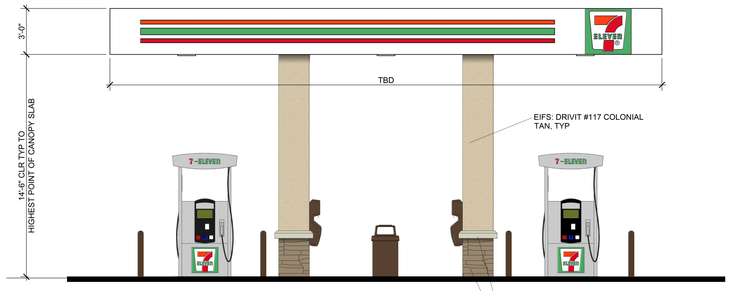

7 FUEL CANOPY– E. BROAD WAY
1/4" = 1'-0"

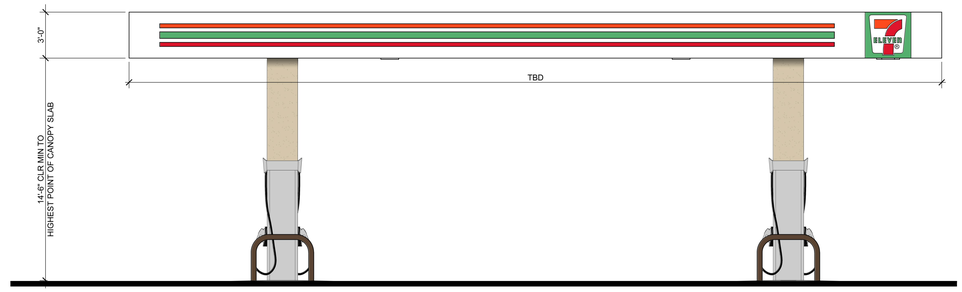

6 FUEL CANOPY– FACING N. CHURCH ST.
1/4" = 1'-0"

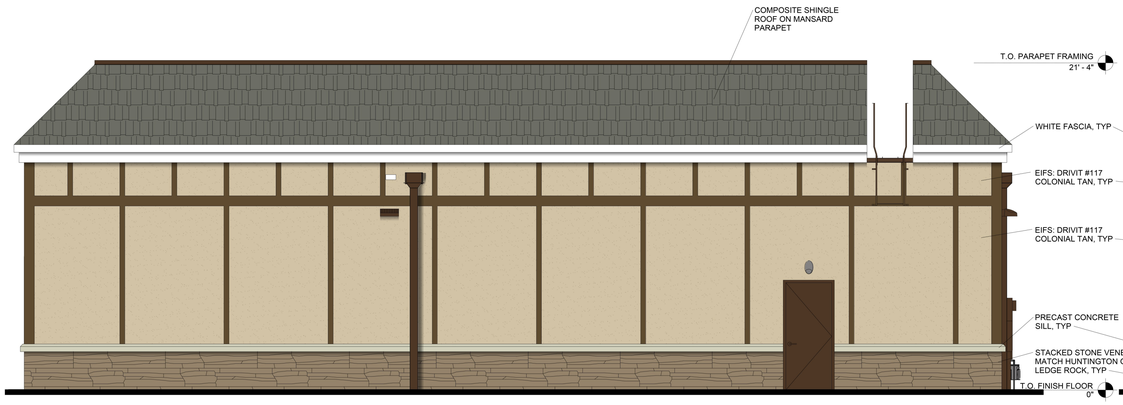

5 ELEVATION– REAR RIGHT
1/4" = 1'-0"

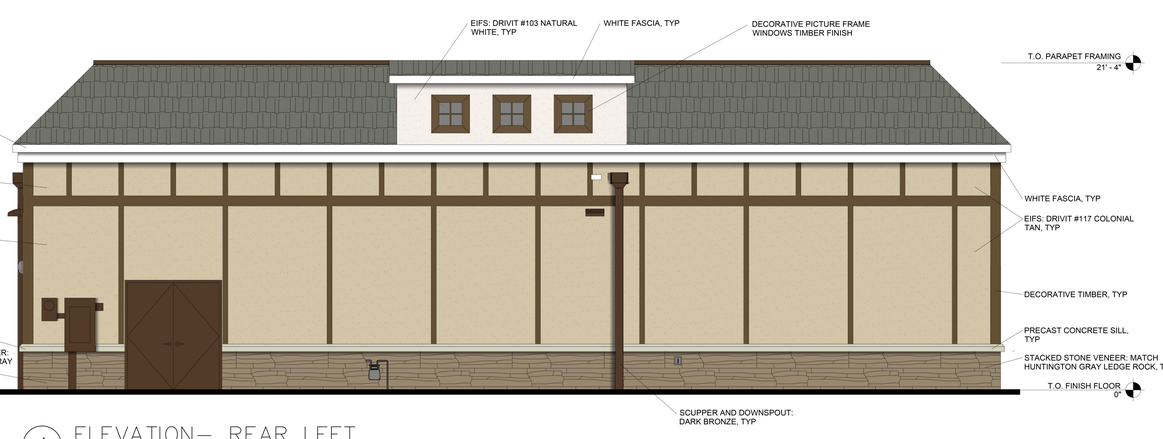

4 ELEVATION– REAR LEFT
1/4" = 1'-0"

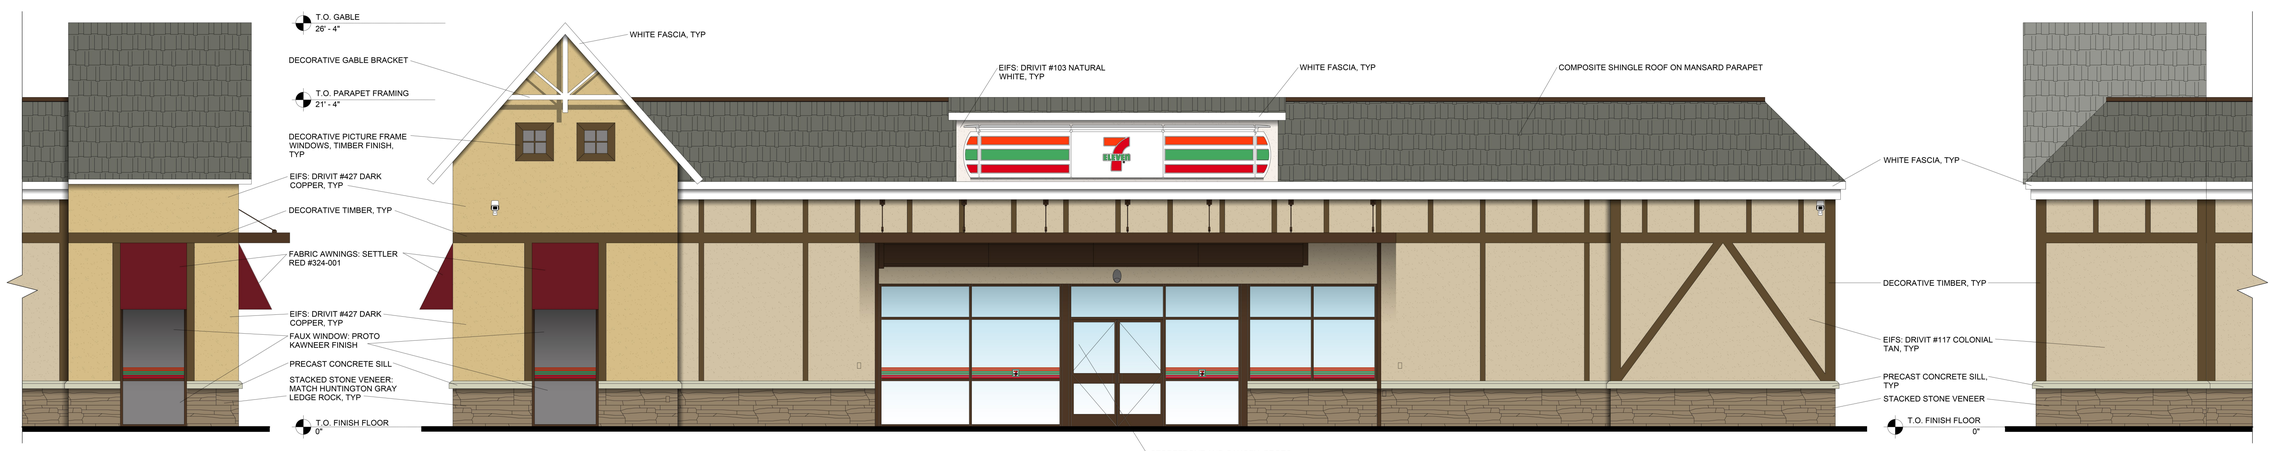

3 ELEVATION– LEFT
1/4" = 1'-0"

2 ELEVATION– FRONT
1/4" = 1'-0"

1 ELEVATION– RIGHT
1/4" = 1'-0"

PERRY M. PETRILLO ARCHITECTS, PC
WWW.PETRILLOARCHITECTS.COM

STIPULATION FOR REUSE
THIS DRAWING, WAS PREPARED FOR CONSTRUCTION OF 7-ELEVEN, INC. STORE NUMBER 28400 AT 1 EAST BROAD WAY, LOVETTSVILLE, VA 20180 AND IS NOT SUITABLE FOR USE ON A LATER TIME, USE OF THIS DRAWING ON ANOTHER PROJECT, OR ALTERATIONS TO THIS DRAWING ON ANOTHER PROJECT REQUIRES THE WRITTEN AUTHORIZATION OF PETRILLO ARCHITECTS AND THOMPSON ARCHITECTURAL ENGINEERING. ANY UNAUTHORIZED USE OF THIS DRAWING ON ANOTHER PROJECT IS NOT AUTHORIZED AND MAY BE CONTRARY TO THE LAW

7-ELEVEN, INC.
ONE ARTS PLAZA, 1722 ROUTH STREET, DALLAS, TEXAS 75221

PROPOSED 7-11 #28400
1 EAST BROAD WAY,
LOVETTSVILLE, VA 20180

ISSUE BLOCK

STORE NUMBER:	28400
FILE NAME:	RBE-1
DRAWN BY:	CB
DOCUMENT DATE:	012016

FOR REVIEW/REFERENCE ONLY
NOT FOR CONSTRUCTION

REVIEW BOARD ELEVATIONS

SHEET:
RBE-1