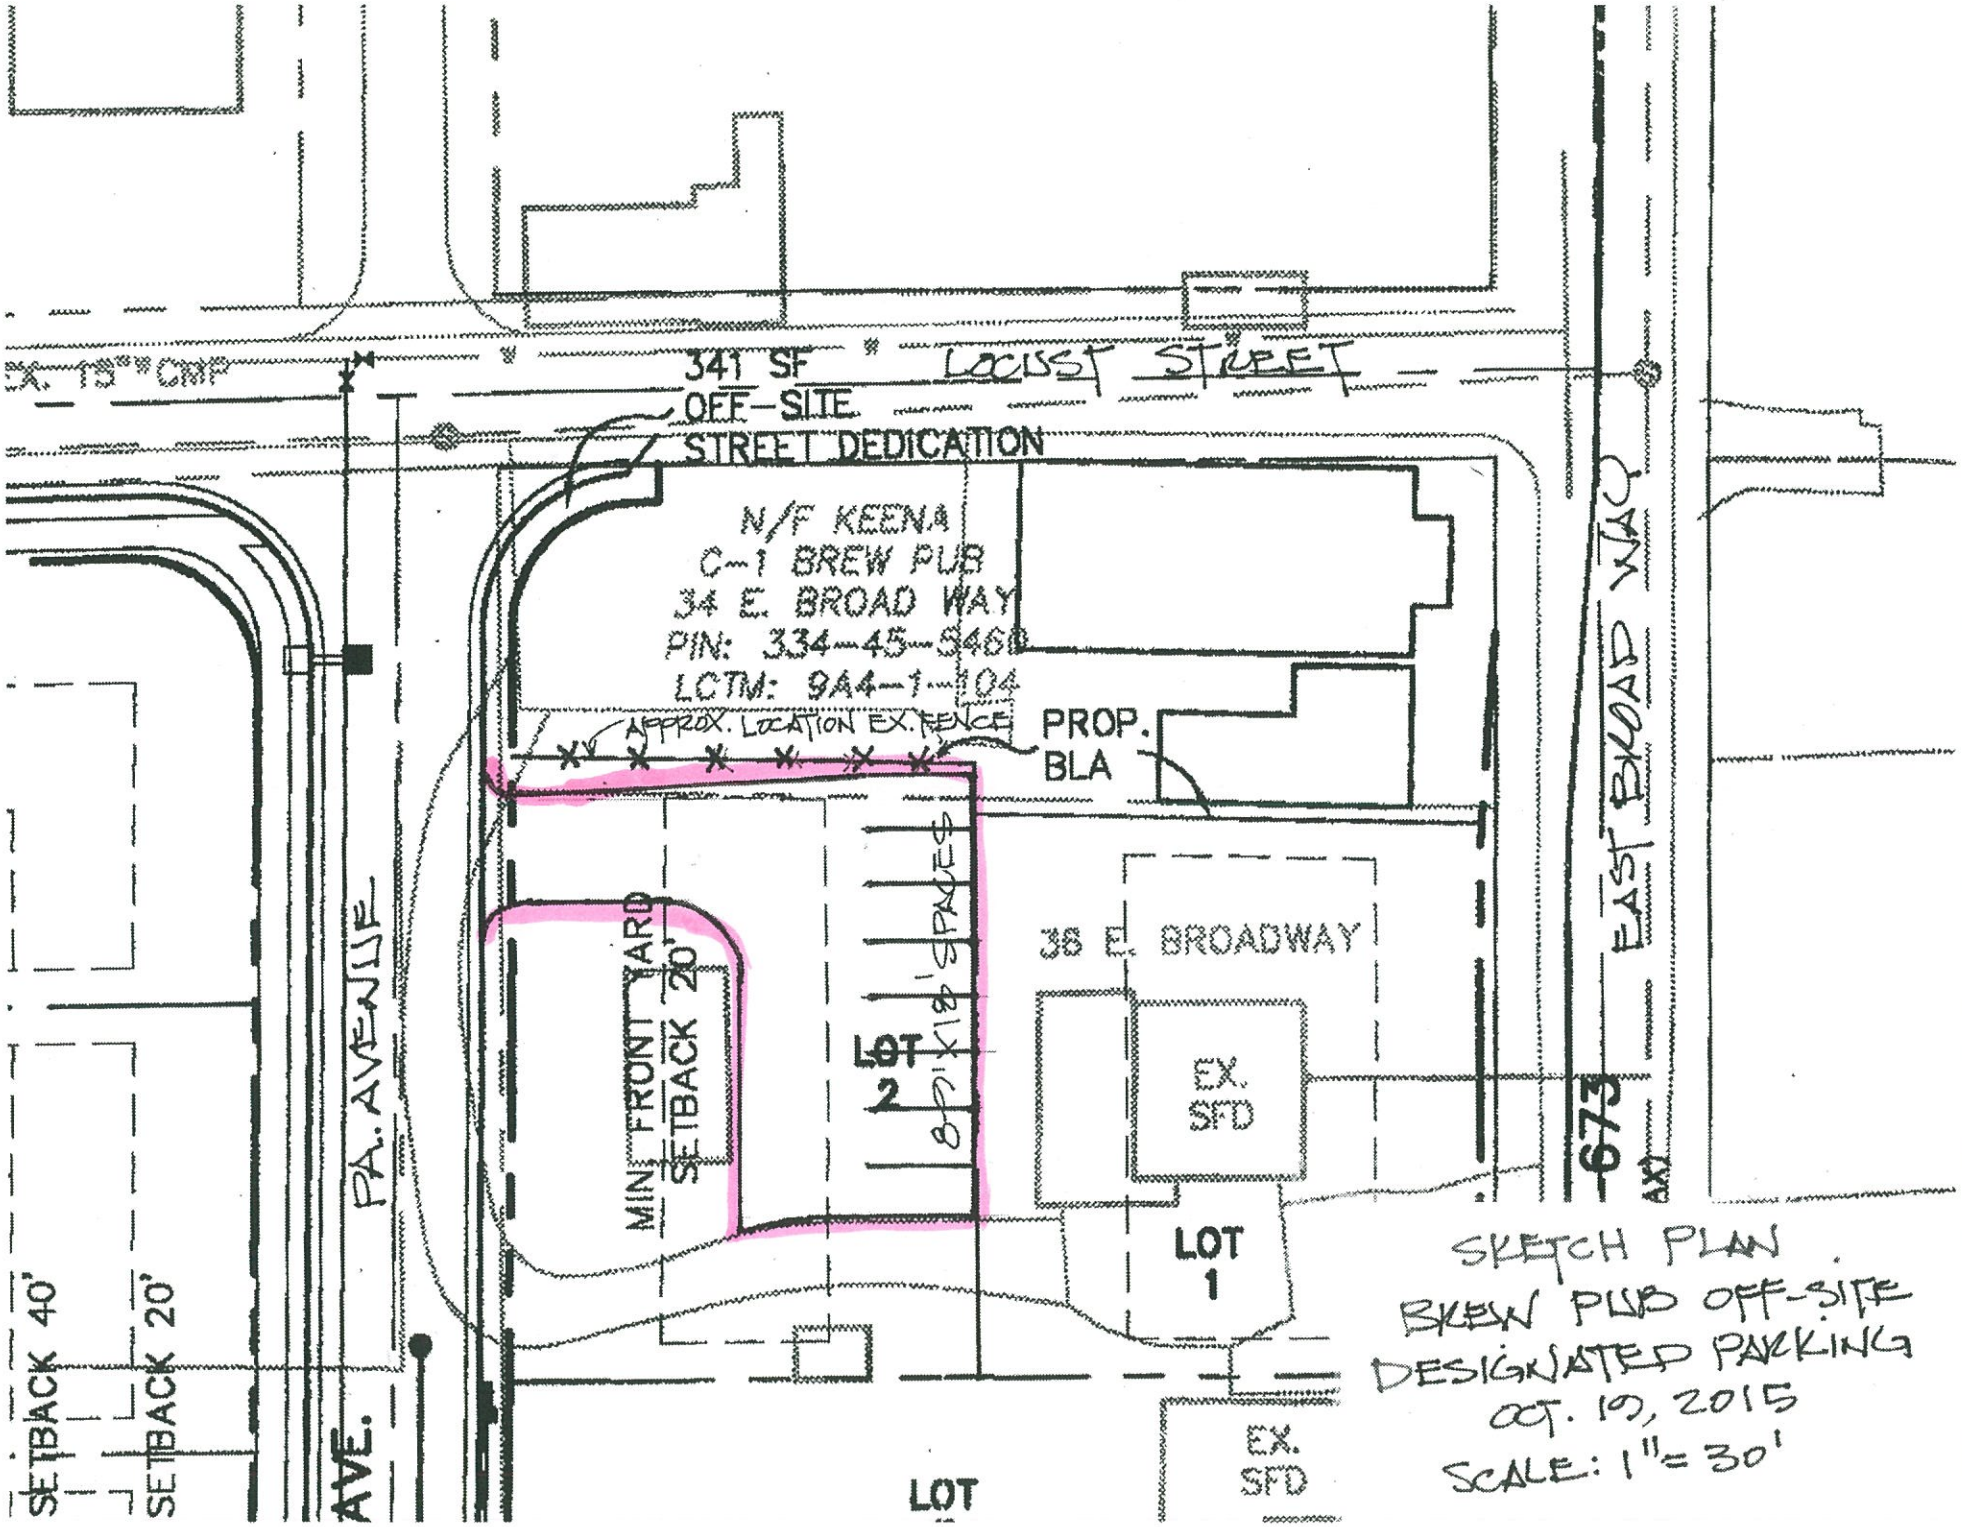

SKETCH PLAN
BREW PUB OFF-SITE
DESIGNATED PARKING
OCT. 19, 2015
SCALE: 1" = 30'