SCALE: 1/64" = 1'-0"

SITE PLAN

- A Tateyama Wall Sign
- M Monument Sign
- F5 3x3 Fuel Canopy Signs

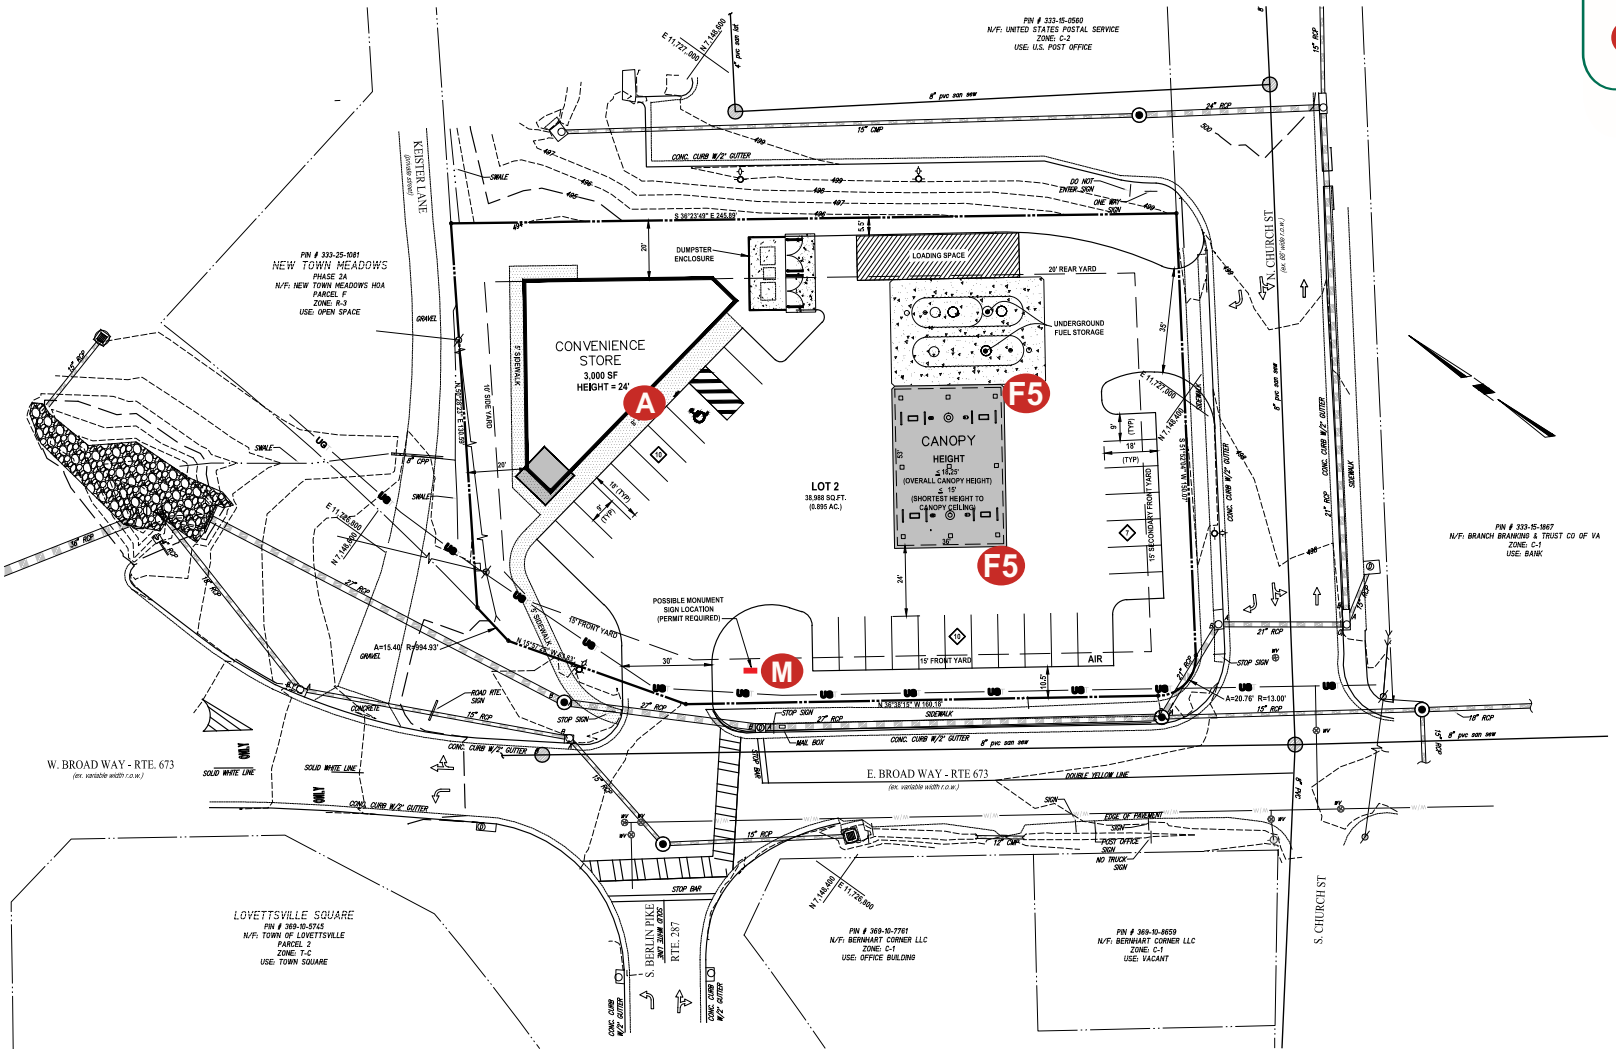

Job Location: 28400
1 E. BROAD WAY
LOVETTSVILLE, VA

Date: April 13, 2016

CUMMINGS
Customer creation through brand innovation.

D-ORDER # 78907.19 T.Pickel

Project Mgr.: Terri Holt

Terri.Holt@cummingssigns.com