


9 KEY PLAN
NOT TO SCALE

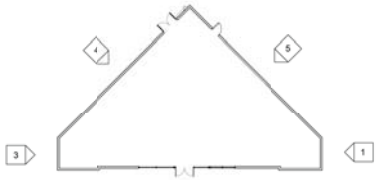


8 DUMPSTER ELEVATIONS
3/8" = 1'-0"




7 FUEL CANOPY– E. BROAD WAY
1/4" = 1'-0"

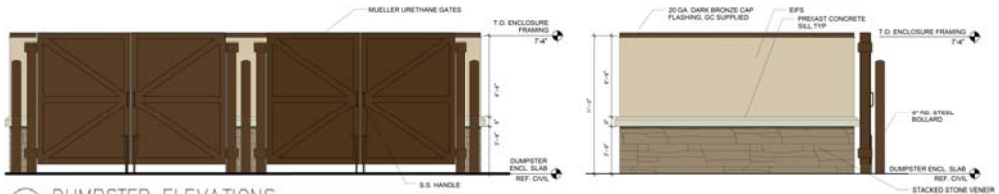


6 FUEL CANOPY– FACING N. CHURCH ST.
1/4" = 1'-0"

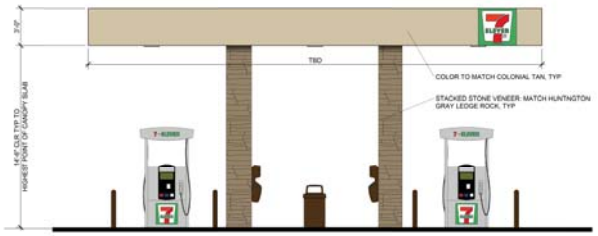


5 ELEVATION– REAR RIGH"
1/4" = 1'-0"

4 ELEVATION– REAR LEFT
1/4" = 1'-0"

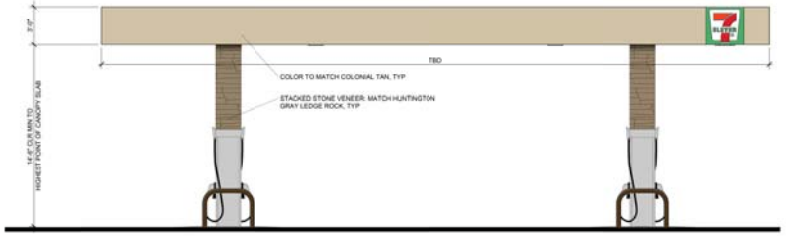


3 ELEVATION– LEFT
1/4" = 1'-0"

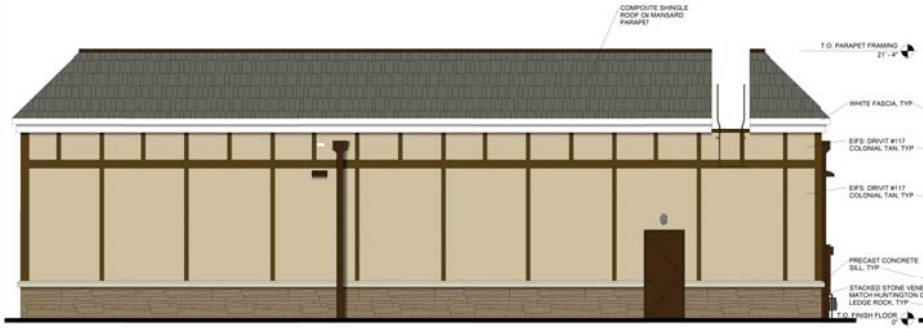


2 ELEVATION– FRONT
1/4" = 1'-0"

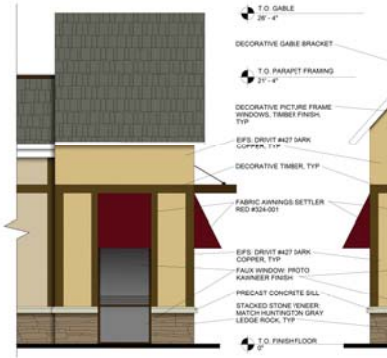


1 ELEVATION– RIGHT
1/4" = 1'-0"


Pozzi M. Petrello Architects, PC
www.petrelolandarchitects.com

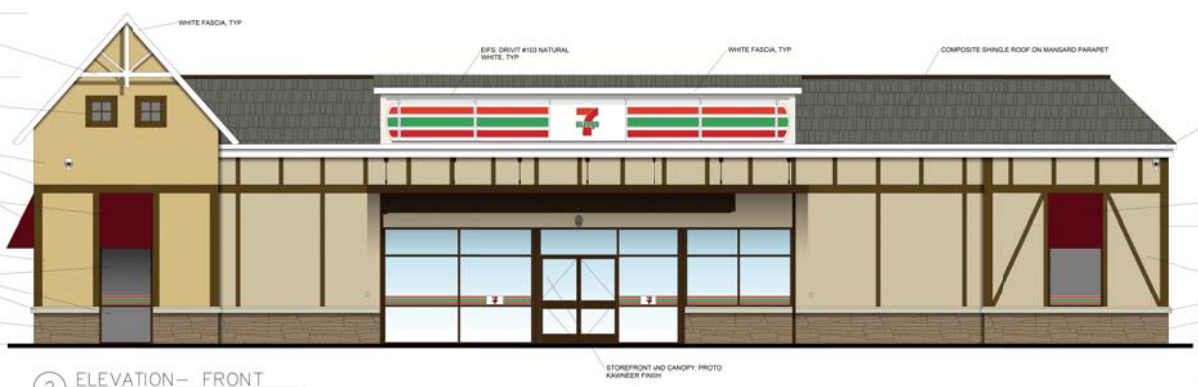

STIPULATION FOR REUSE
THIS DRAWING WAS PREPARED FOR THE USE OF 7-ELEVEN, INC. IT IS THE PROPERTY OF 7-ELEVEN, INC. IT IS NOT TO BE USED FOR ANY PURPOSE NOT AGREED TO IN WRITING BY 7-ELEVEN, INC. THE REPRODUCTION, IN WHOLE OR IN PART, OF THIS DOCUMENT WITHOUT THE WRITTEN PERMISSION OF 7-ELEVEN, INC. IS PROHIBITED. ALL REPRODUCTIONS MUST BEAR THIS STIPULATION. THIS DRAWING IS NOT TO BE SCALED.

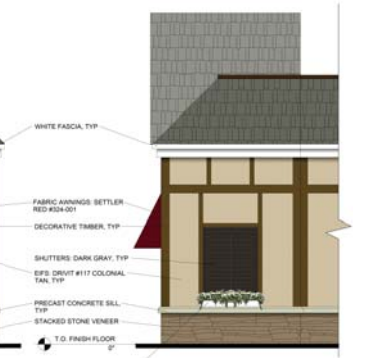
7-ELEVEN, INC.
ONE ARTS PLAZA, 1722 ROUTH STREET, DALLAS, TEXAS 75201
PROPOSED 7-11 #28400
EAST BROAD WAY
LOVETTSVILLE, VA 20180

ISSUE BLOCK

| | |
|---|---|
| STORE NUMBER: | 28400 |
| FILE NAME: | ELEV-1 |
| DRAWN BY: | CB |
| DOCUMENT DATE: | 041516 |

FOR REVIEW/REFERENCE ONLY
NOT FOR CONSTRUCTION

ELEVATIONS

SHEET:
ELEV-1